ATTACHMENT 6

RECEIVED
MAY 7 1996
Building Dept.

Mr Nelson
Bldg Inspection Dept
City Hall.

Bin T-56

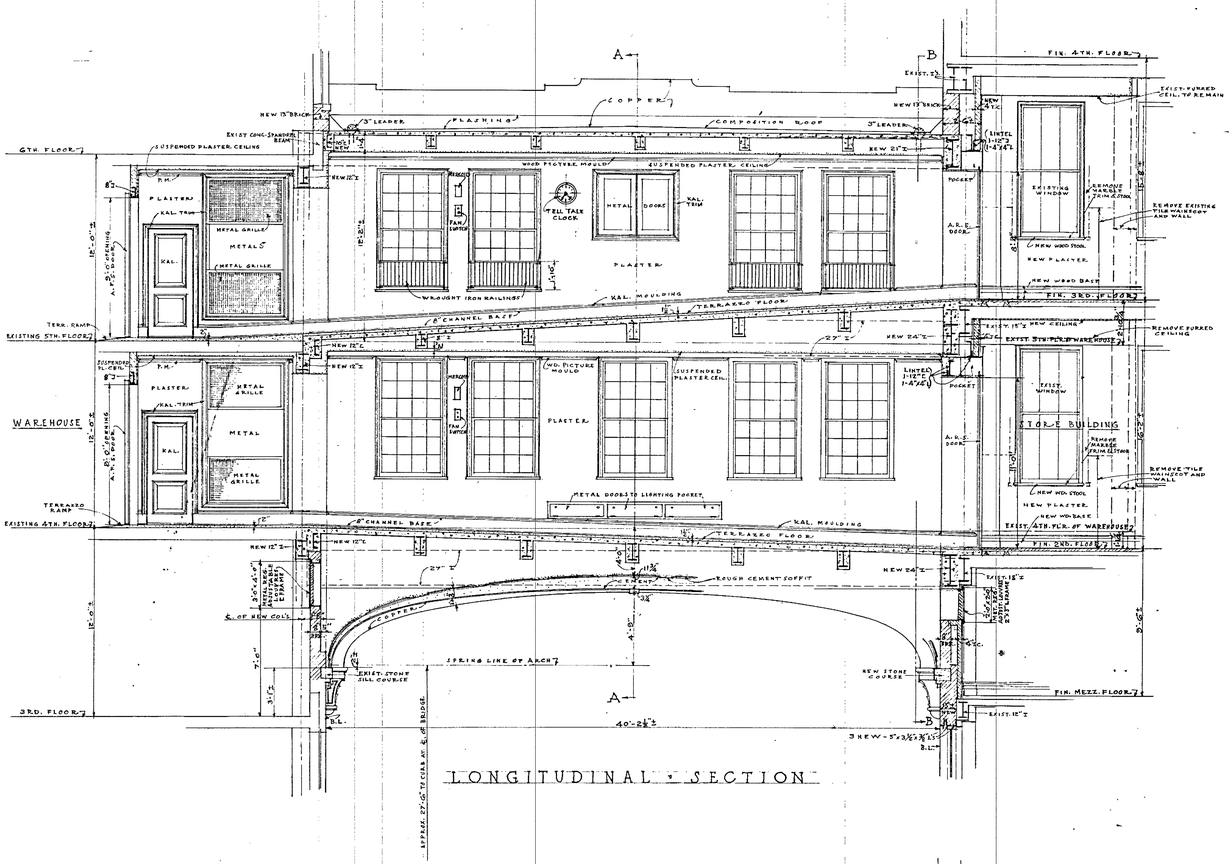


LONGITUDINAL · SECTION

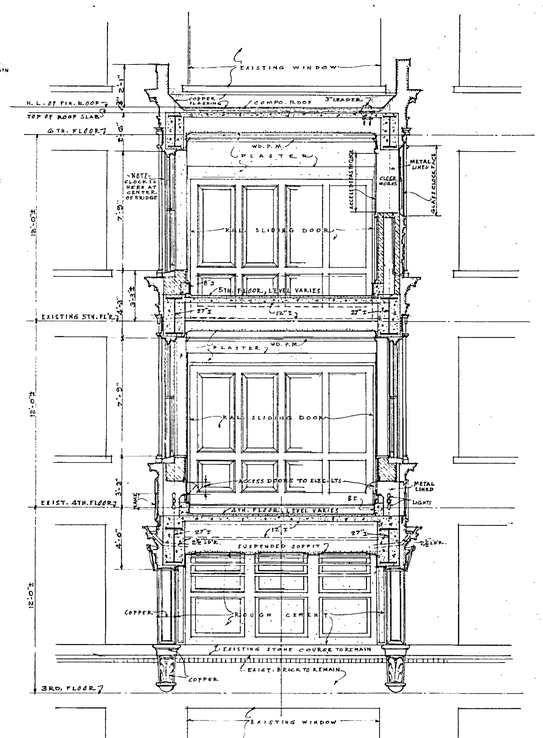


CROSS · SECTION · "A-A"

LOOKING · TOWARDS · WAREHOUSE

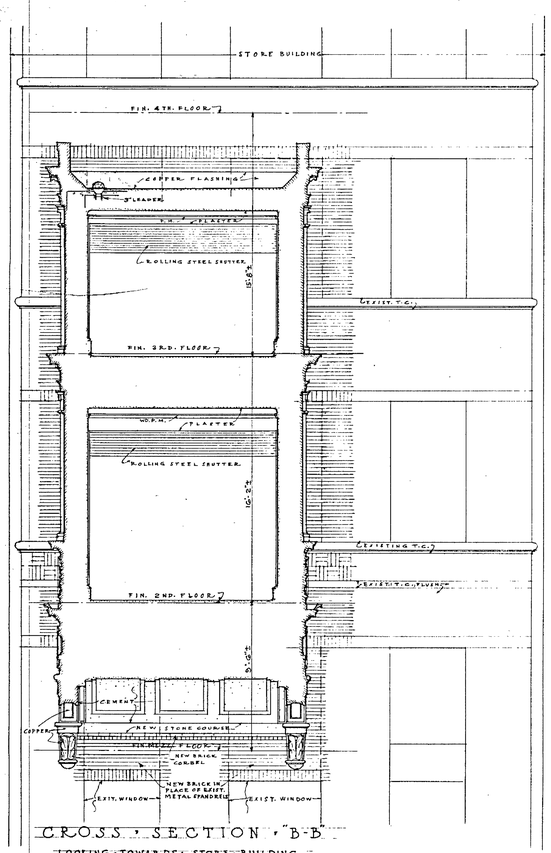


CROSS · SECTION · "B-B"

LOOKING · TOWARDS · STORE · BUILDING




WEST · ELEVATION

EAST · ELEVATION · IS SIMILAR

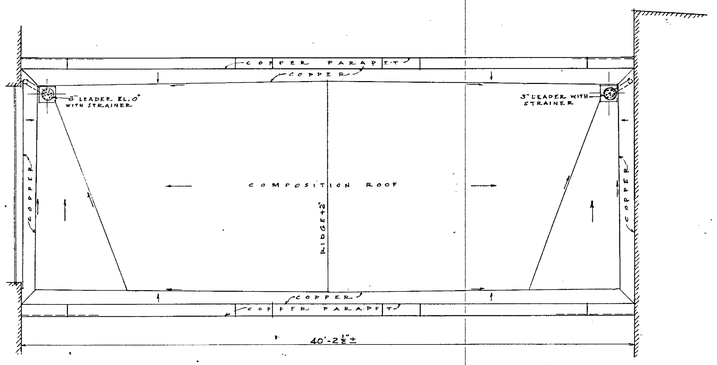


ROOF · PLAN

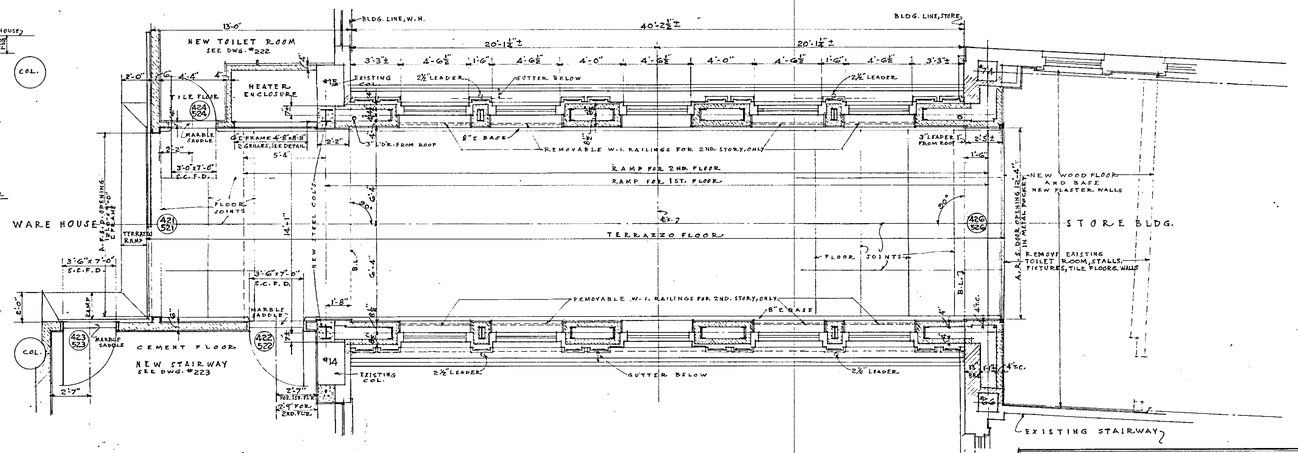


1ST · FLOOR · PLAN

2ND. FLOOR IS SIMILAR, EXCEPT AS OTHERWISE NOTED AND CENTER BAY OF EACH SIDE TO HAVE CLOCK INSTEAD OF WINDOW

CONNECTING BRIDGE
FOR
G · FOX · & · CO · INC.
HARTFORD · CONN.

ARCHITECTURAL
PLANS · ELEVATIONS · & · SECTIONS

ABBOTT · MERKT · & · CO · INC.
ENGINEERS · & · ARCHITECTS
175 FIFTH AVE., NEW YORK

| | | |
|---|---|---|
| SCALE: ¼ IN. = 1 FT. | REVISIONS | DRAWING NO. |
| DATE: APRIL 18, 1930. | | 298-201 |
| DRAWN BY: P.C.L. | | |
| CHECKED BY: | | |

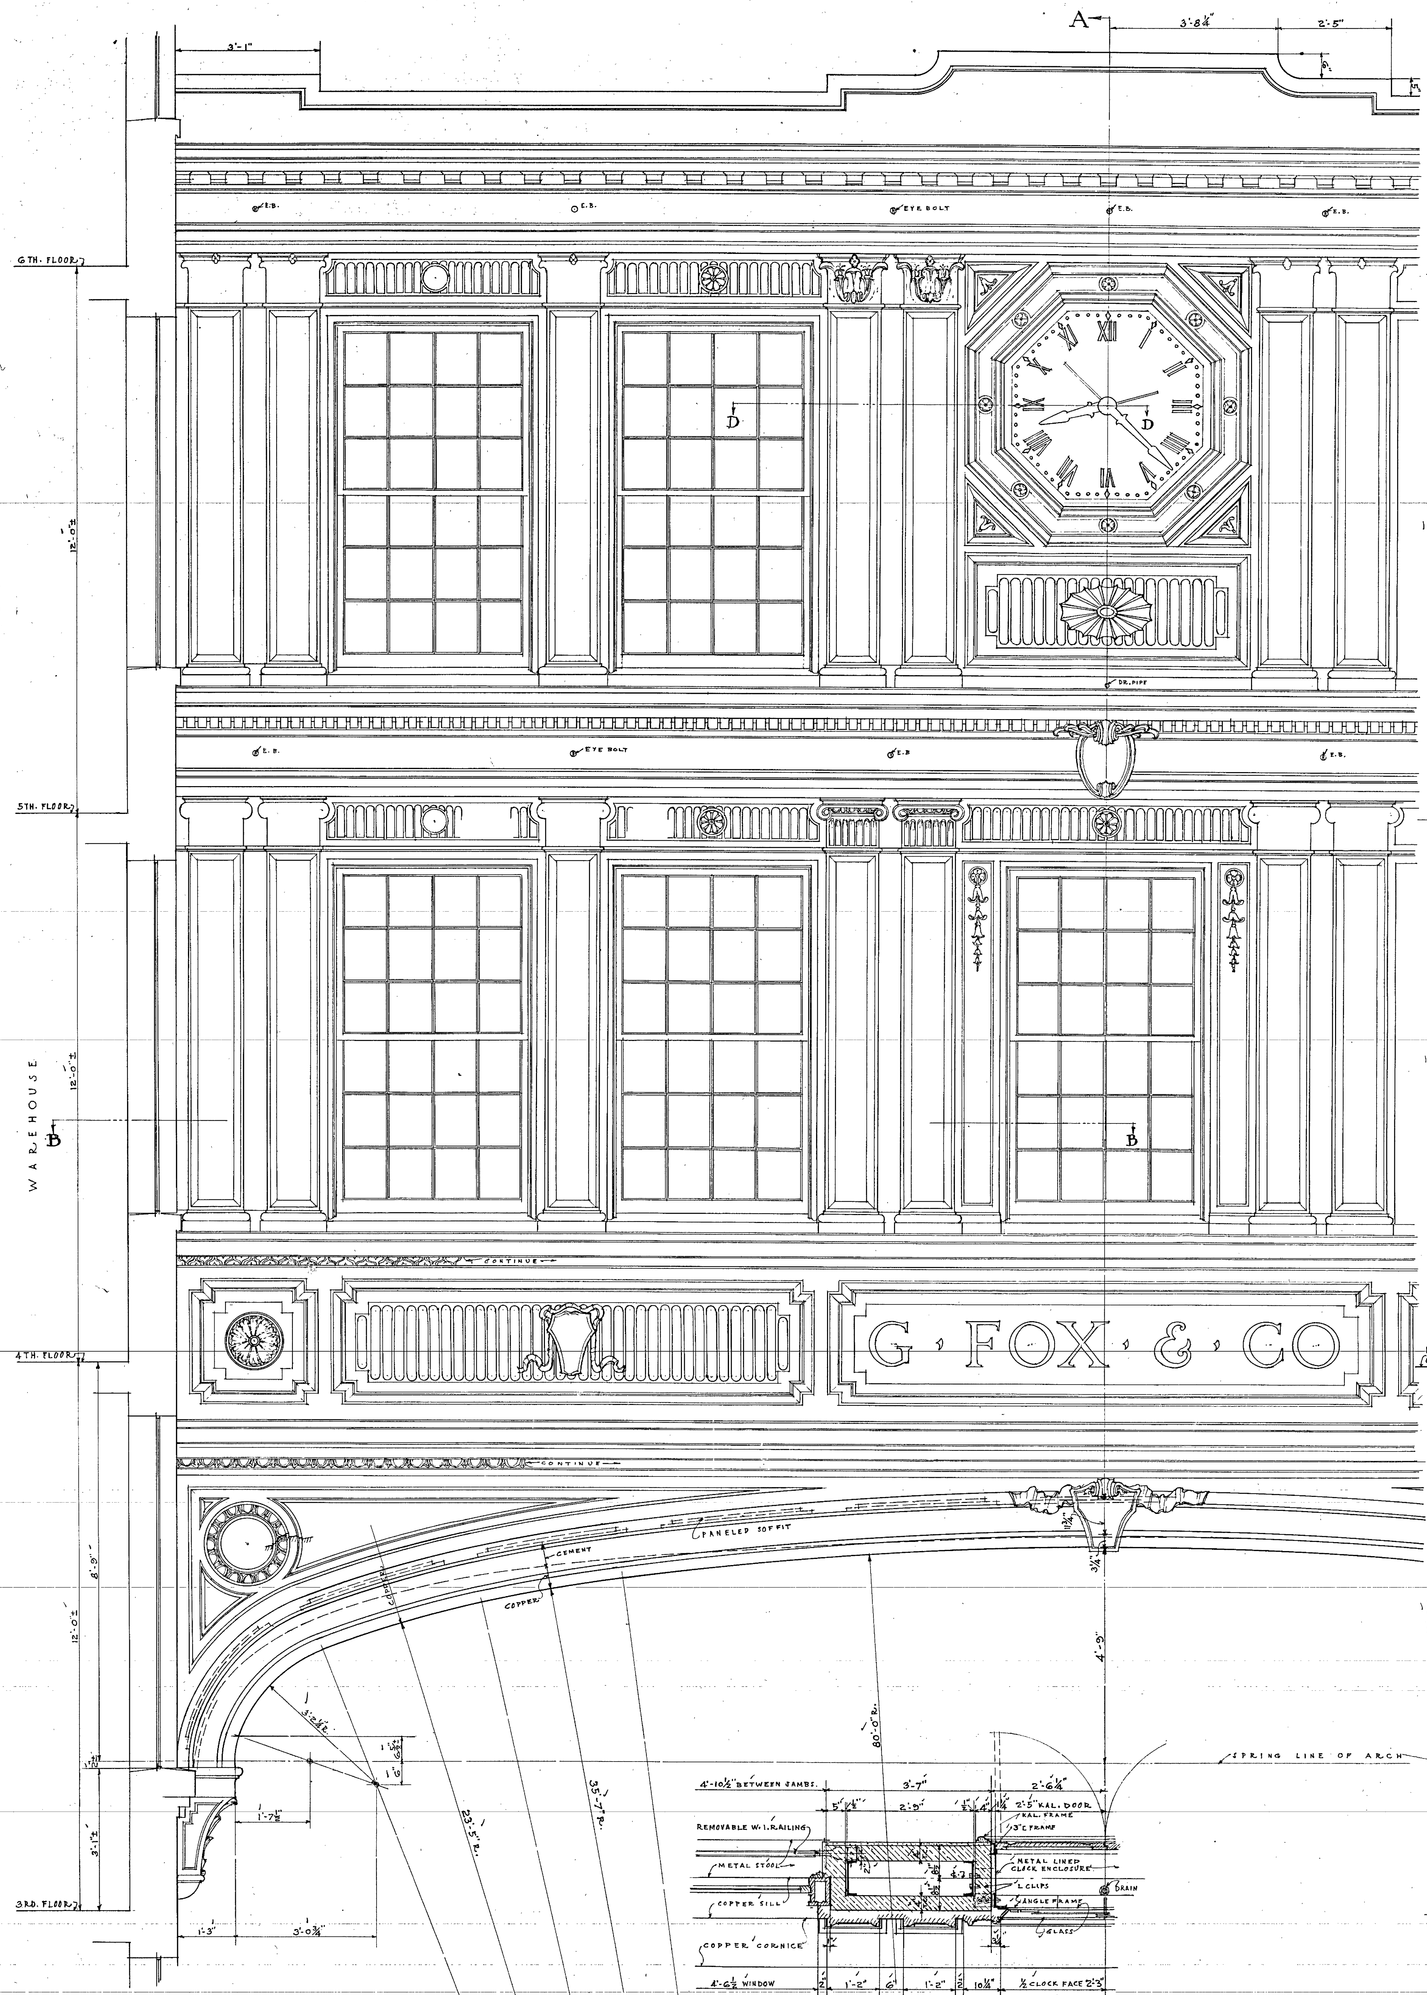


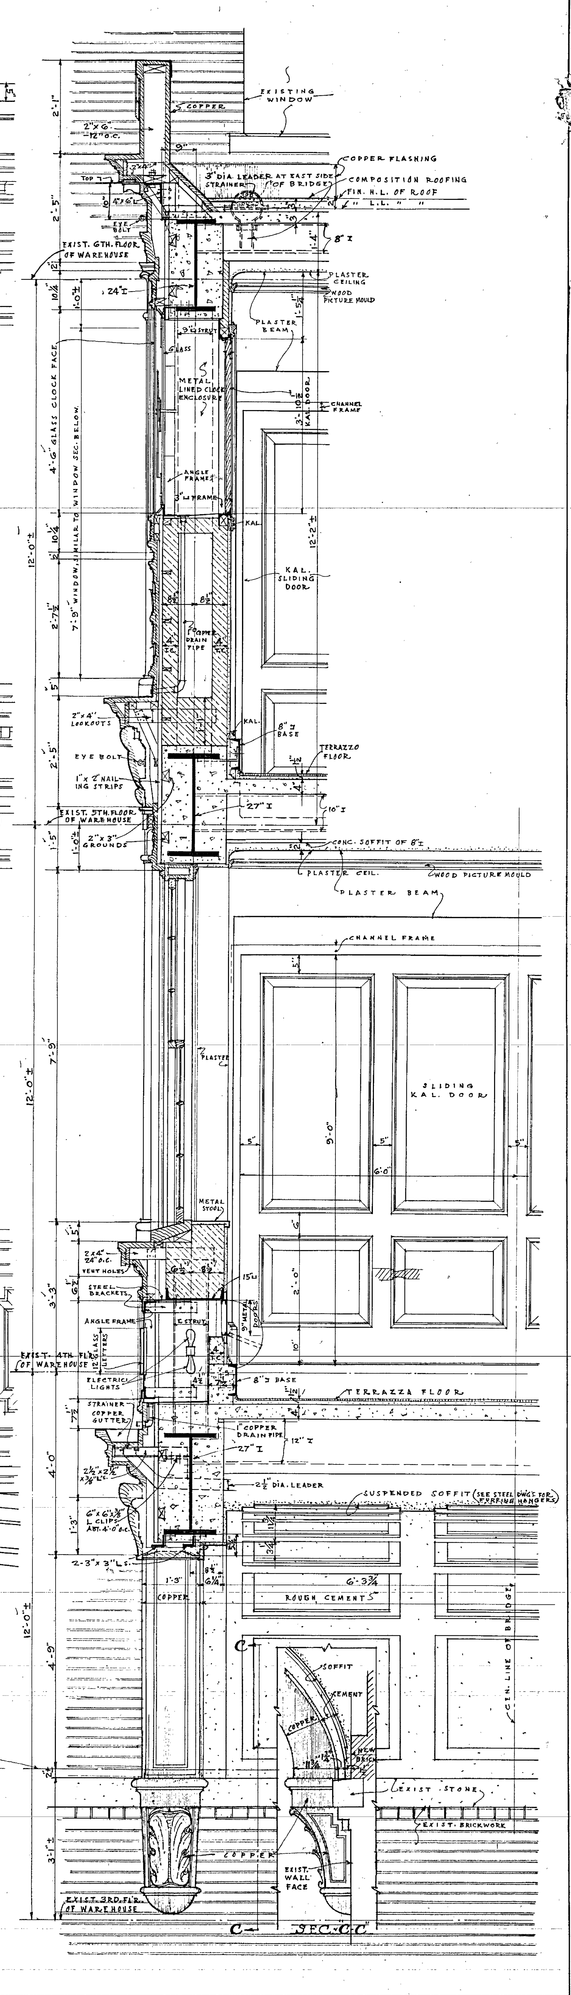


SECTION "A-A"




SECTION "D-D"

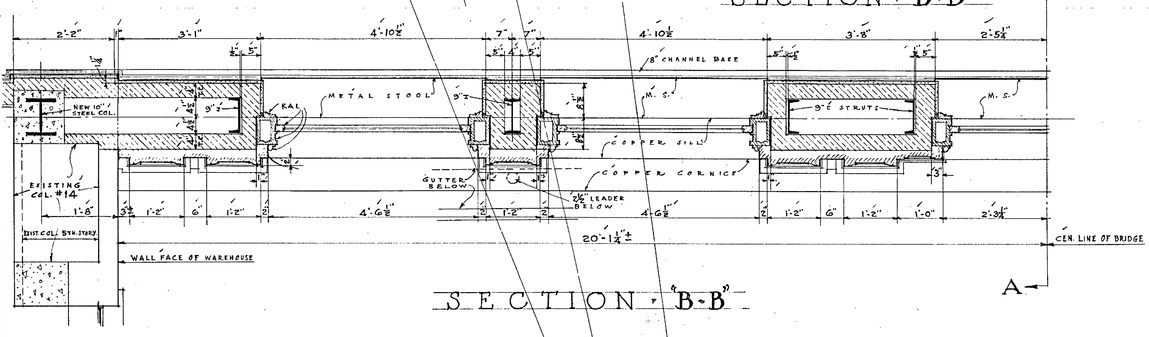


SECTION "B-B"

CONNECTING B. RIDGE
G. FOX & CO. INC.
HARTFORD, CONN.
ARCHITECTURAL
EXTERIOR, DETAILS, ETC.
J. ABBOTT MERKT & CO. INC.
ENGINEERS & ARCHITECTS
175 FIFTH AVE., NEW YORK
SCALE: ¾" IN = 1 FT.
DATE: APRIL 18, 1930
DR. VIS. BY: R.C.L.
CHECKED BY:
REVISIONS
DRAWING NO.
298-B

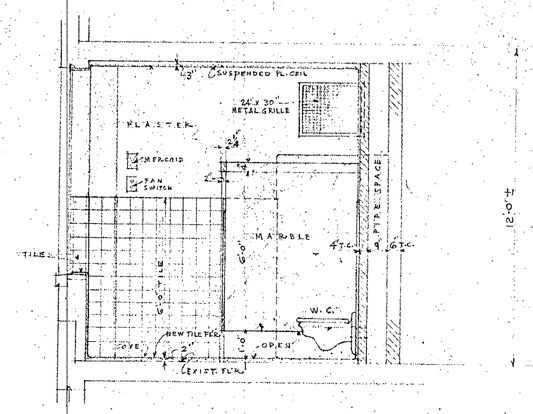


ELEVATION "A-A"

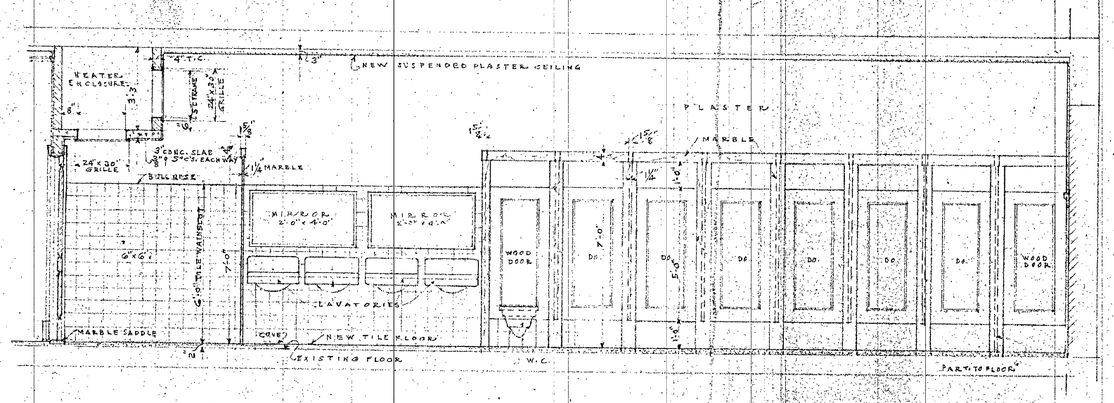


ELEVATION "B-B"

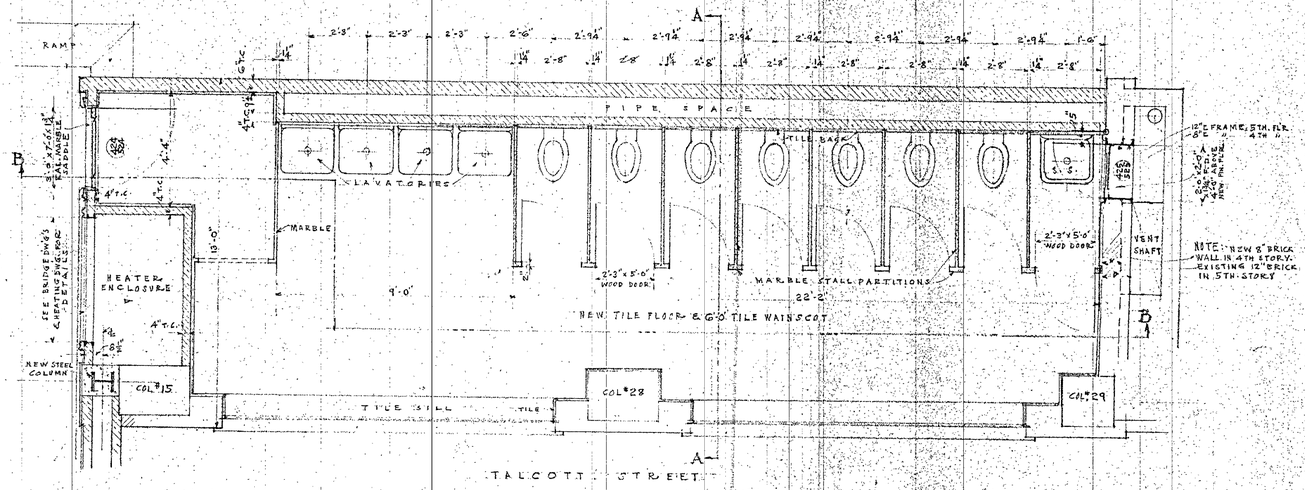


PLAN OF 4TH. AND 5TH. FLOORS

ALTERATION AND BRIDGE
FOR
G. FOX & CO. INC.
HARTFORD, CONN.
ARCHITECTURAL
TOILET ROOMS, 4TH & 5TH STORIES, RELOCATION
ABBOTT MERKT & CO. INC.
ENGINEERS & ARCHITECTS
175 FIFTH AVE., N.Y.C.

| | | |
|---|---|---|
| SCALE: 3/8"=1'-0" | REVISIONS | DRAWING NO. |
| DATE: APRIL 15, 1930 | | 298-222 |
| DRAWN BY: G.N.S. P.C.L. | | |
| TRACED BY: P.C.L. | | |
| (G.V.J.) | | |

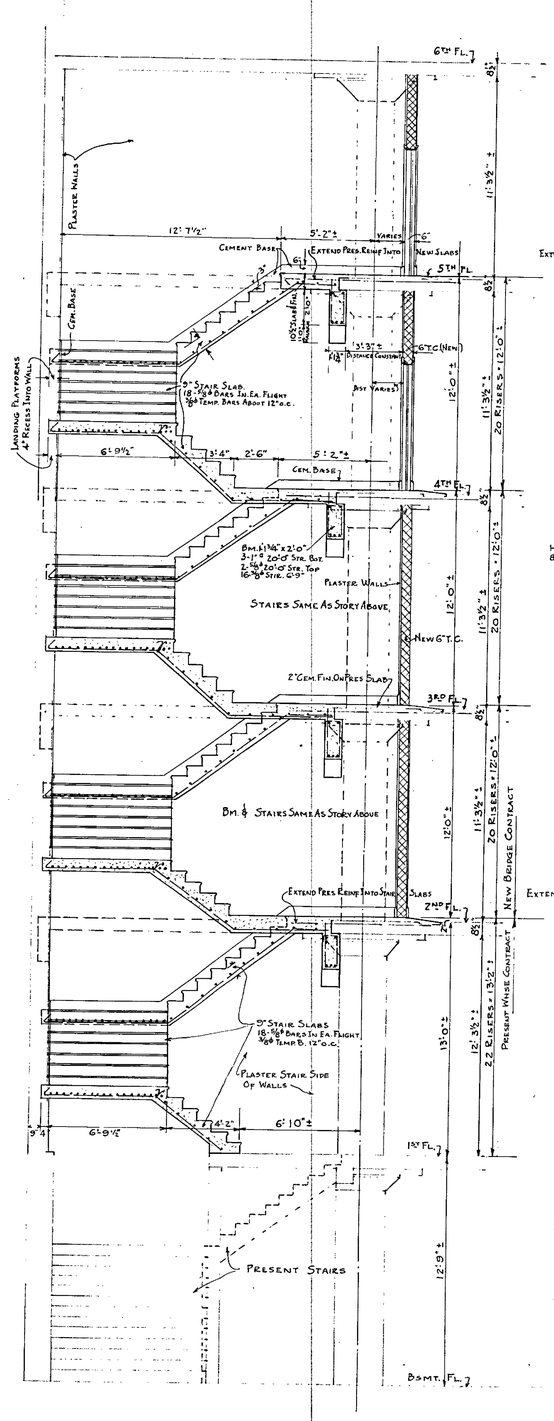


SECTION C-C

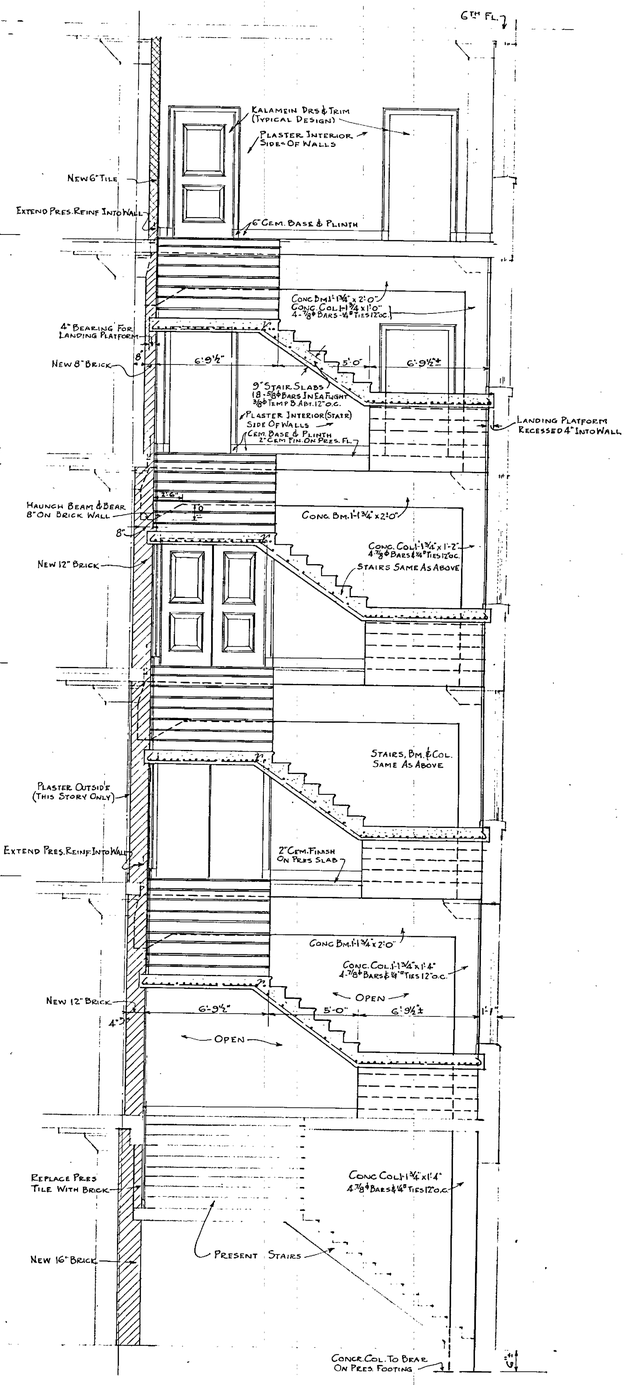


SECTION D-D

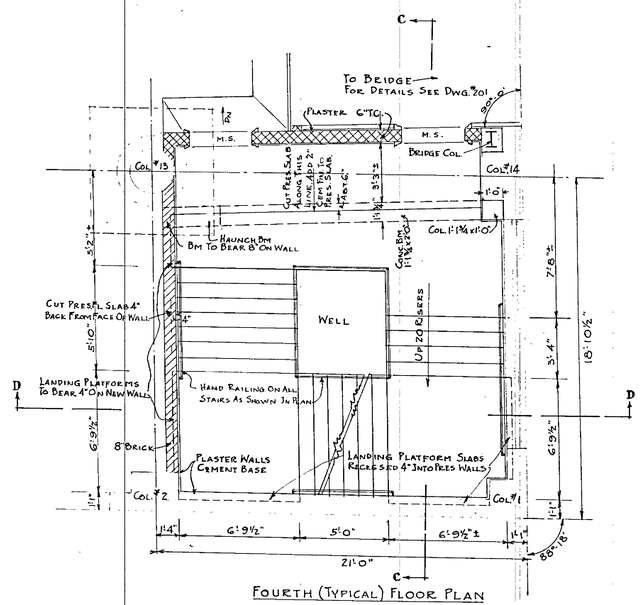


FOURTH (TYPICAL) FLOOR PLAN

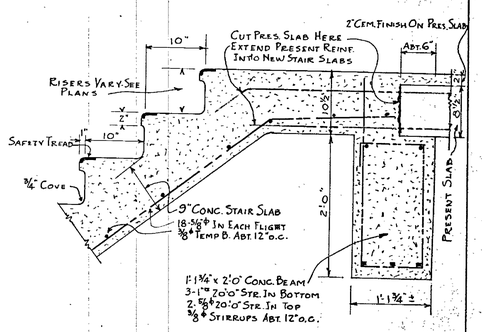


TYPICAL DETAIL FOR CONC. STAIRS

SCALE 1" = 1' 0"

NOTES:
DIMENSIONS GIVEN ARE TO THE ROUGH (UNPLASTERED) WALLS.
ALL DIMENSIONS ARE TO BE CHECKED AND VERIFIED AT SITE
ALL EXPOSED CONCRETE TO HAVE SMOOTH RUBBED FINISH
CONCRETE 1:2:4 MIX

DELIVERY & WAREHOUSE EXTENSION
FOR
G. FOX & CO. INC
HARTFORD, CONN.

ARCHITECTURAL
REVISED SOUTH WEST STAIR DETAIL

ABBOTT MERKT & CO. INC.
ENGINEERS & ARCHITECTS
175 FIFTH AVE., N.Y.C.

| | | |
|---|---|---|
| SCALE ¼" = 1' 0" | REVISIONS | DRAWING NO. |
| DATE APR. 18, 1930 | | 298-223 |
| DRAWN BY AMSEL | | |
| TRACED BY | | |
| CHECKED BY | | |

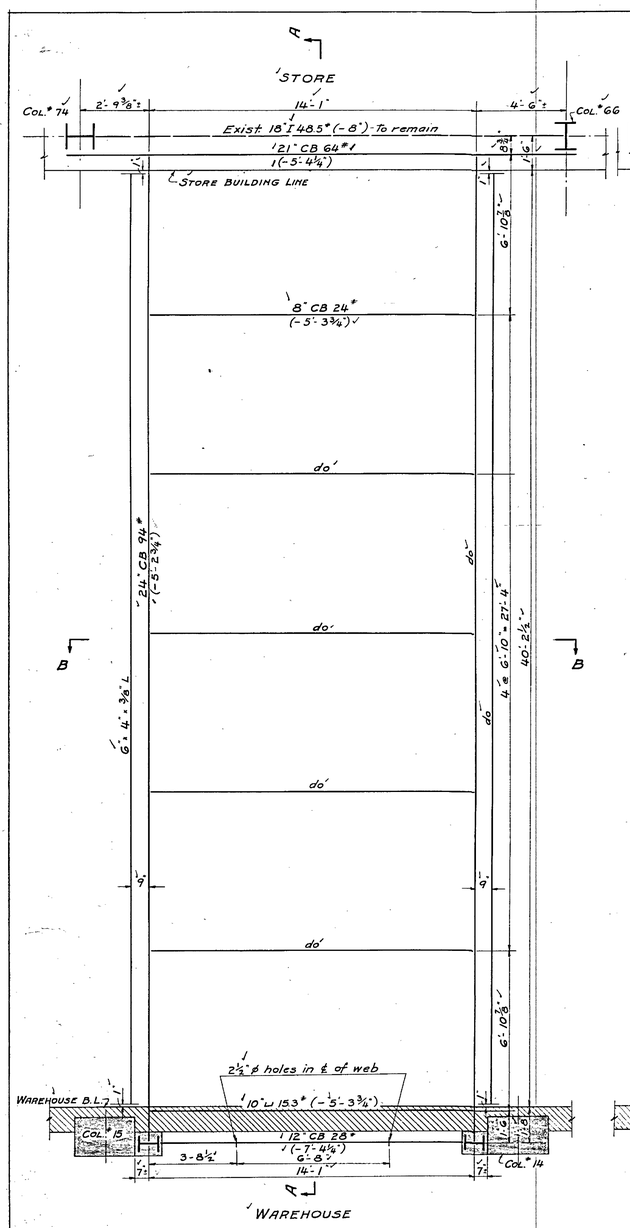


## ROOF PLAN

Elevations shown for tops of beams are distances below finished 4th floor of store.

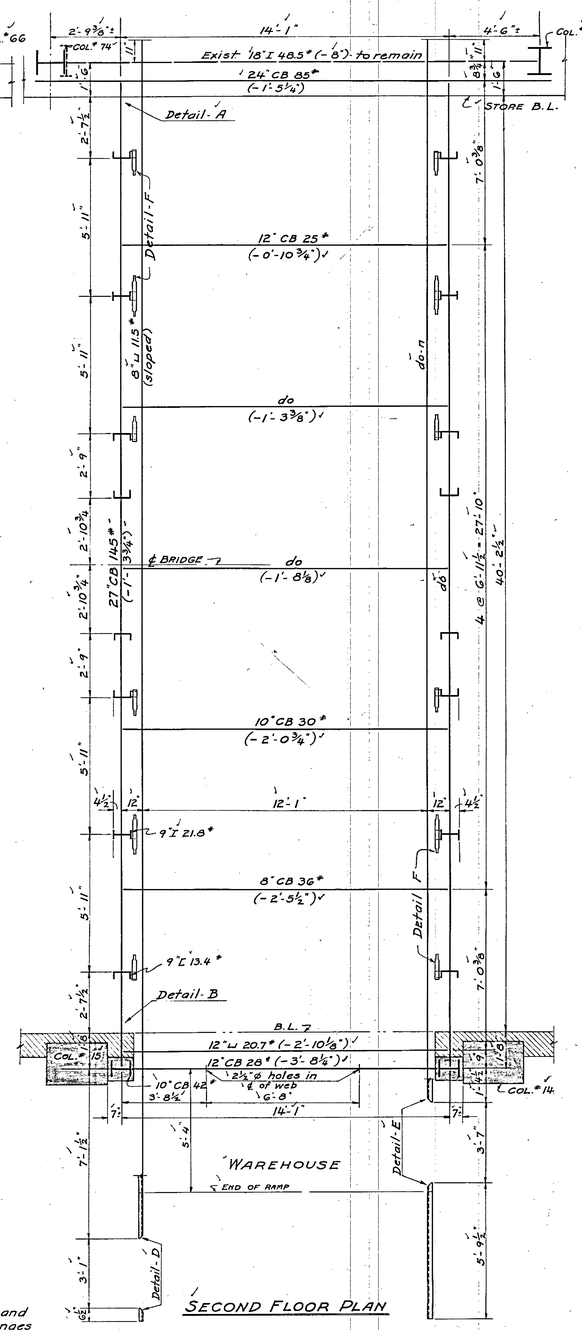


## SECOND FLOOR PLAN

Elevations shown for tops of beams are distances below finished 3rd floor of store.

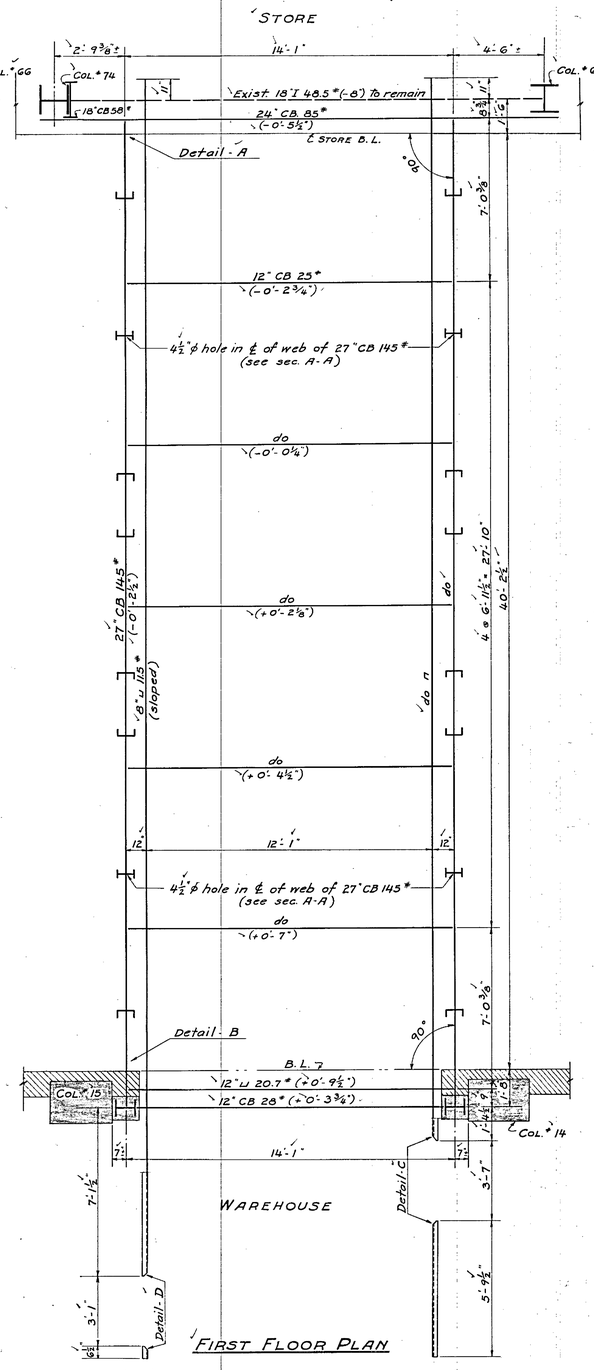


## FIRST FLOOR PLAN

Elevations shown for tops of beams are distances above or below finished 2nd floor of store.

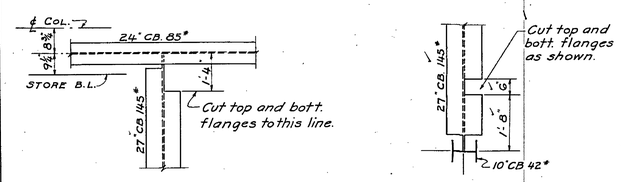


DETAIL-A

DETAIL-B

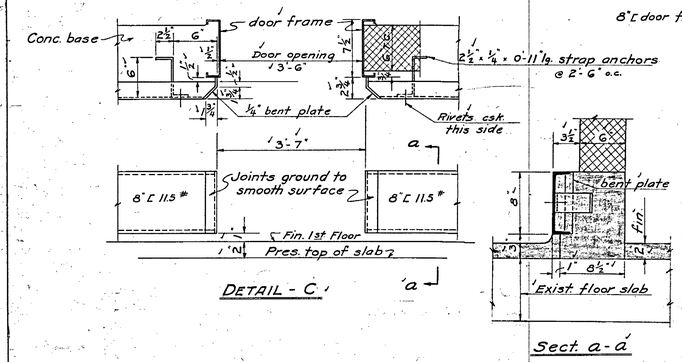


DETAIL-C

Sect. a-a

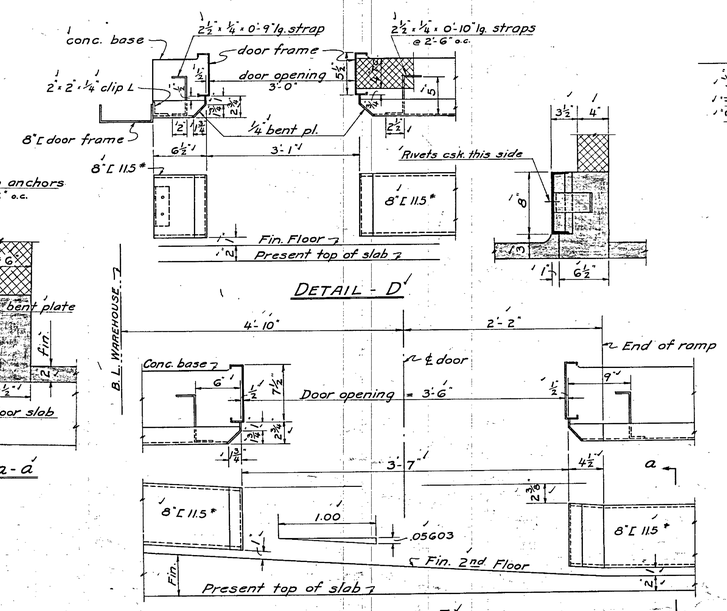


DETAIL-D

DETAIL-E

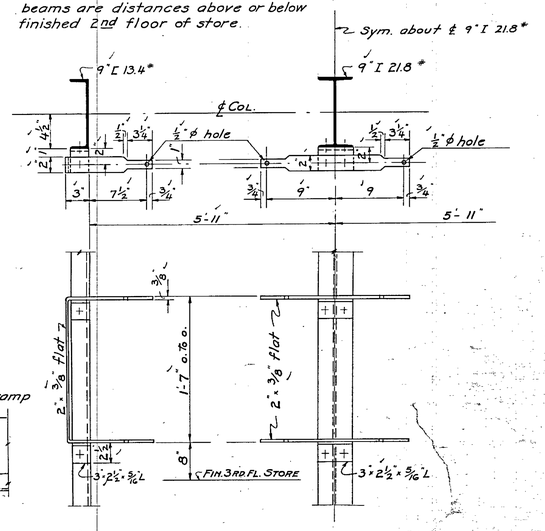


DETAIL-F

ANCHORS TO RECEIVE WINDOW GUARDS

## GENERAL NOTES:-

**ROOF:-** Live load 30# per sq. ft.
Slab:- 3" stone concrete.
Reinf:- ⅜"ϕ rods @ 6" o.c. normal to roof beams with alternate rods bent to top of slab over beams. Temperature reinf. ⅜"ϕ rods @ 18" o.c. parallel to roof beams.

**FLOORS:-** Live load 100# per sq. ft.
Slab:- 4" stone concrete.
Reinf:- ½"ϕ rods @ 8" o.c. normal to floor beams with alternate rods bent to top of slab over beams. Temperature reinf. ½"ϕ rods @ 12" o.c. parallel to floor beams.

All concrete to be 1:2:4 mix.
To support fireproofing all beams to be wrapped with ¼"ϕ rods spaced 12" o.c. and supported by 4-⅜"ϕ longitudinal rods for beams under 18" deep and 6-⅜"ϕ rods for beams 18" deep or greater.

Contractor to verify all dimensions in field where connecting to existing work.
Rivets ¾"ϕ - holes ⅞"ϕ.

CONNECTING BRIDGE
FOR
G. FOX & CO. INC.
HARTFORD - CONN.

STRUCTURAL
PLANS AND DETAILS

ABBOTT MERKT & CO. INC.
ENGINEERS & ARCHITECTS
175 - FIFTH AVE. N.Y. CITY

| | |
|---|---|
| SCALE:- ⅜" = 1'-0" | REVISIONS |
| DATE:- APR 18 - 1930. | |
| DRAWN BY:- E.M.V. | |
| TRACED BY:- E.M.V. | |
| CHECKED BY:- G.I.S. | |

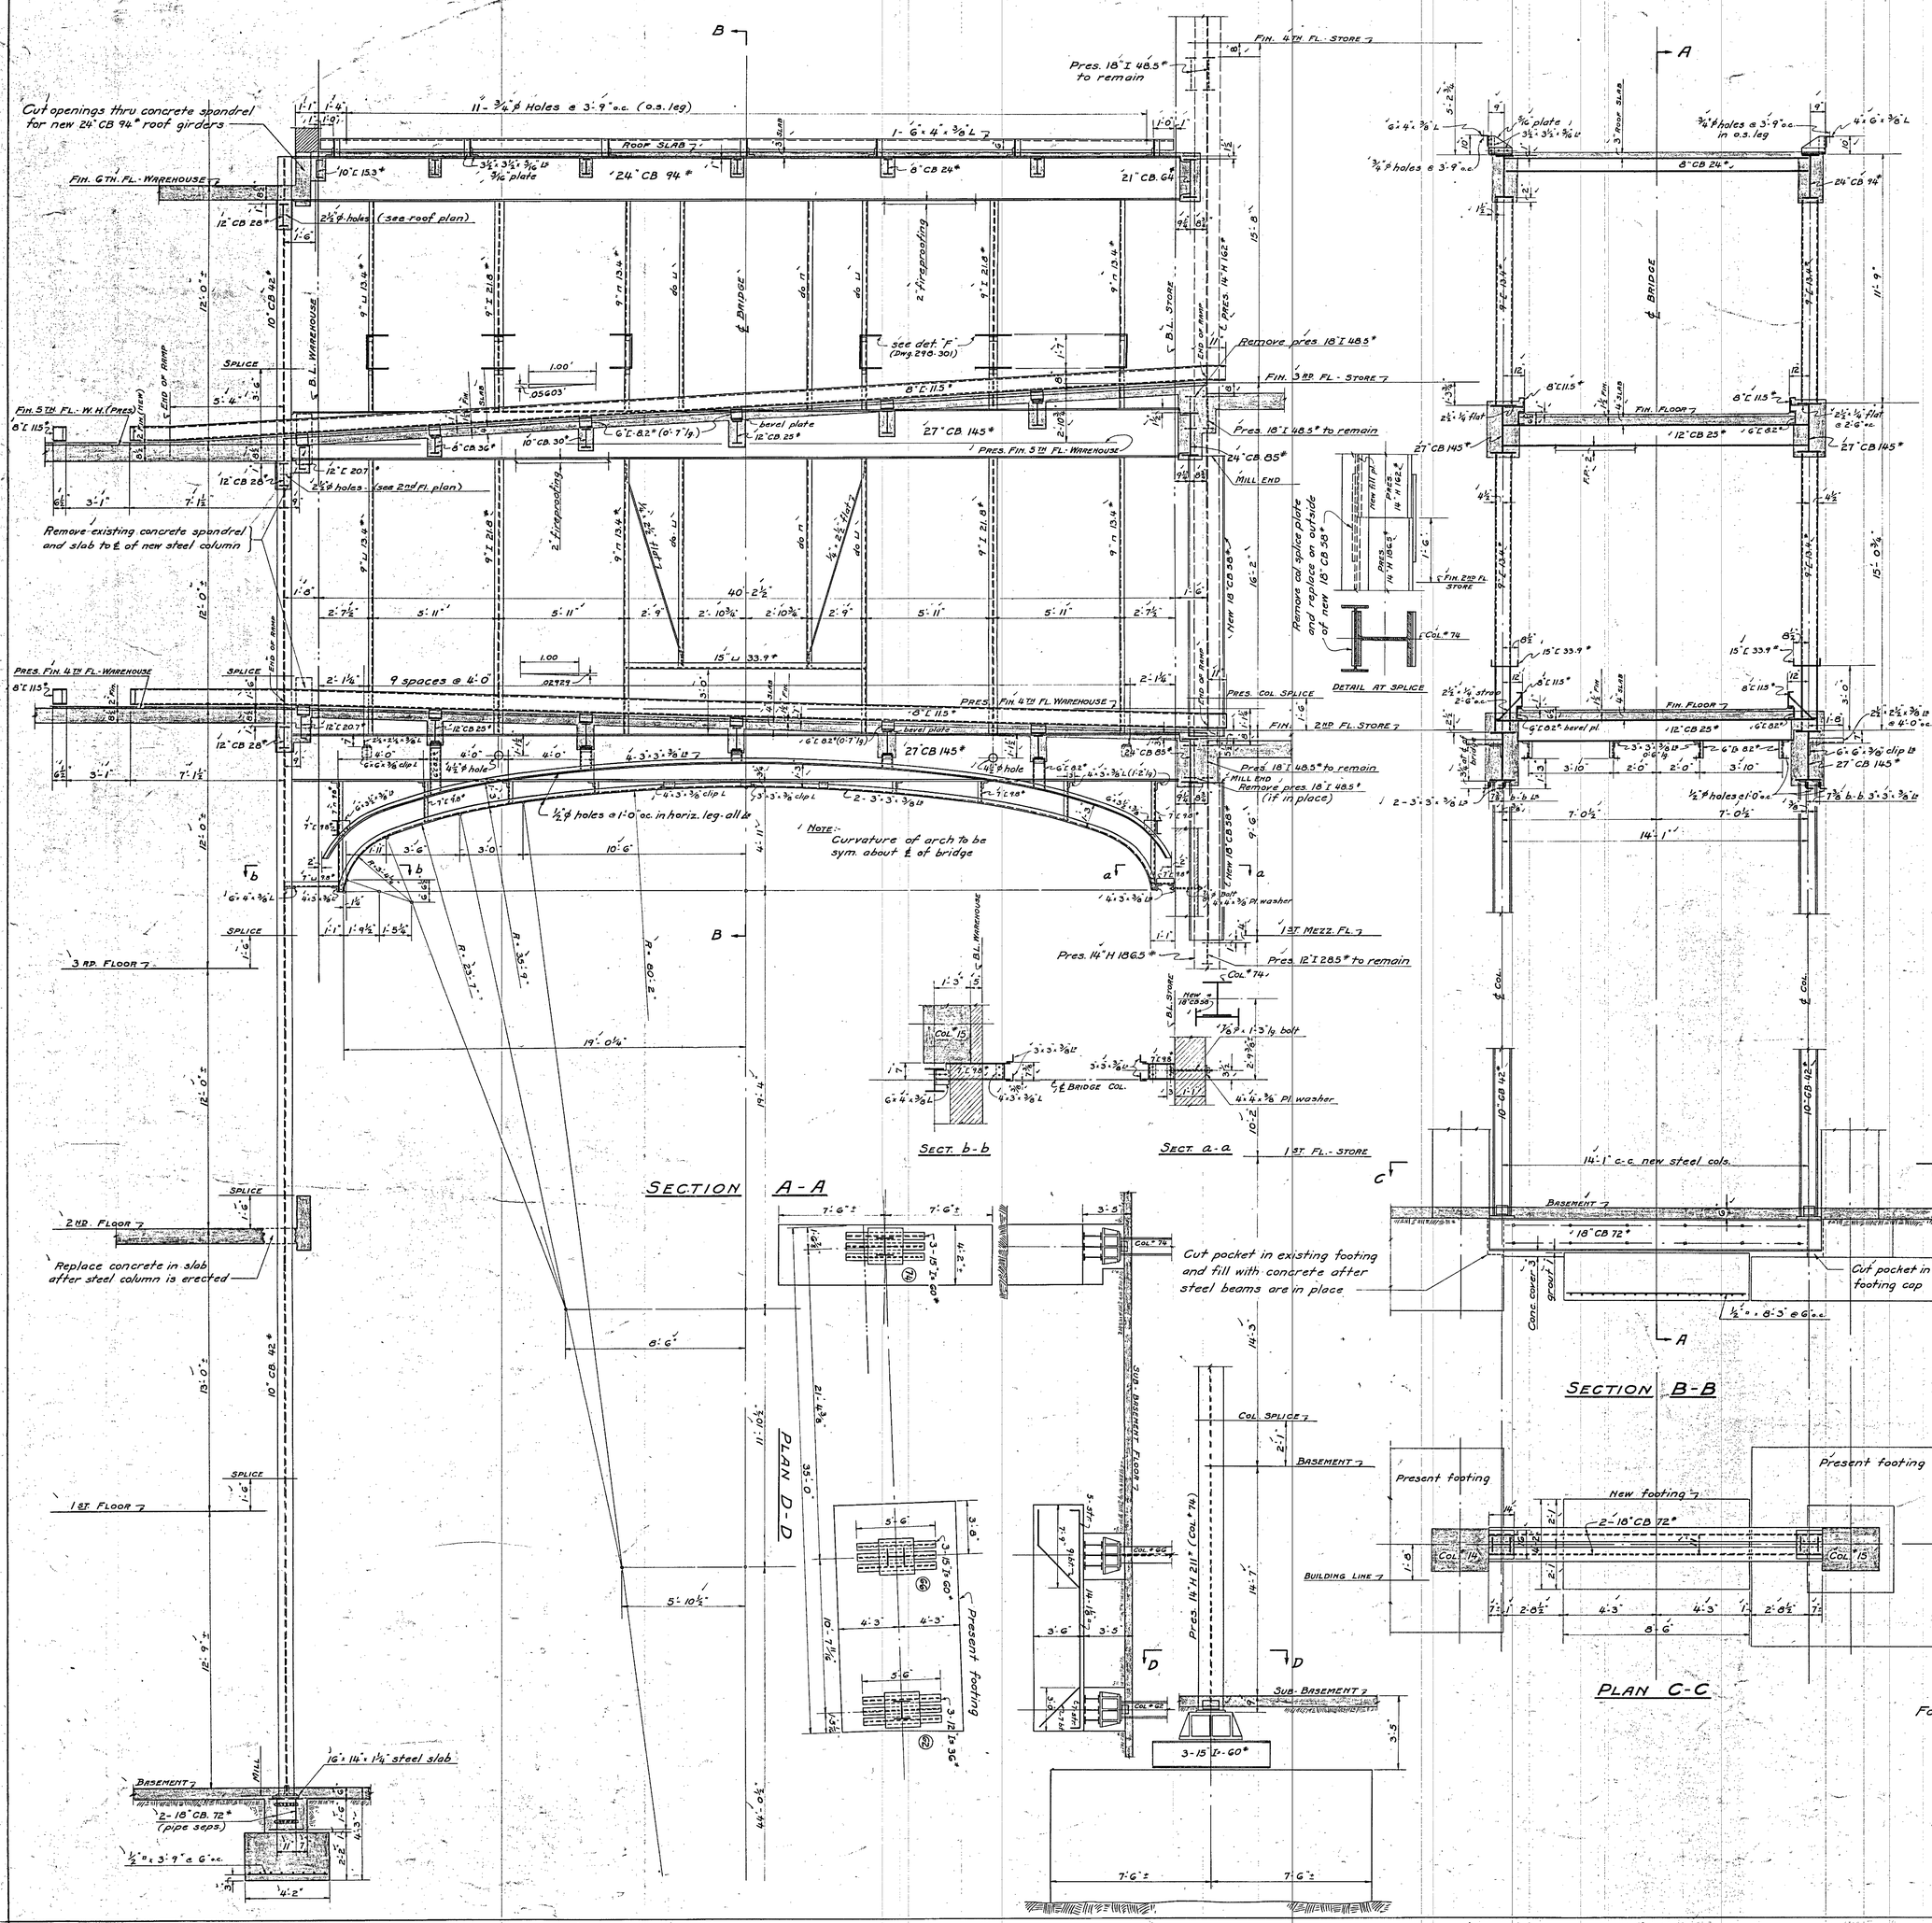
Cut openings thru concrete spandrel for new 24" CB 94# roof girders
Fin. 6TH Fl. - Warehouse
Roof Slab
Pres. 18" I 48.5# to remain
Fin. 4TH Fl. - Store
Remove pres. 18" I 48.5#
Fin. 3RD Fl. - Store
Pres. 18" I 48.5# to remain
Fin. 5TH Fl. - W.H. (Pres.)
Pres. Fin. 5TH Fl. - Warehouse
Mill End
Remove existing concrete spandrel and slab to ℄ of new steel column
Pres. Fin. 4TH Fl. - Warehouse
Pres. Col. Splice
Fin. 2ND Fl. - Store
Remove col. splice plate and replace on outside of new 18" CB 38#
Detail at Splice
Remove pres. 18" I 48.5# (if in place)
Note:- Curvature of arch to be sym. about ℄ of bridge
Pres. 14" H 186.5#
Pres. 12" I 28.5# to remain
1ST Mezz. Fl.
1ST Fl. - Store
3RD Floor
2ND Floor
1ST Floor
Basement
Sub-Basement
Replace concrete in slab after steel column is erected
Sect. b-b
Sect. a-a
Section A-A
Plan D-D
Present footing
Cut pocket in existing footing and fill with concrete after steel beams are in place
Section B-B
Cut pocket in footing cap
Plan C-C
New footing
Building Line
Fin. Floor
Roof Slab
Bridge
B.L. Warehouse
B.L. Store
Fin. 2ND Fl. Store
Col. 74
Col. 15
Col. 14
Col. 60
Col. 62
Col. Splice
Sub-Basement Floor
Pres. 14" H 211# (Col. 74)
Pres. 14" H 162#
New 18" CB 38#
Pres. 14" H 186.5#
Pres. 14" H 162#
Pres. 14" H 182#
New Mill pl.
Pres. 14" H 186.5#
Pres. 14" H 211#
Pres. 14" H 162#

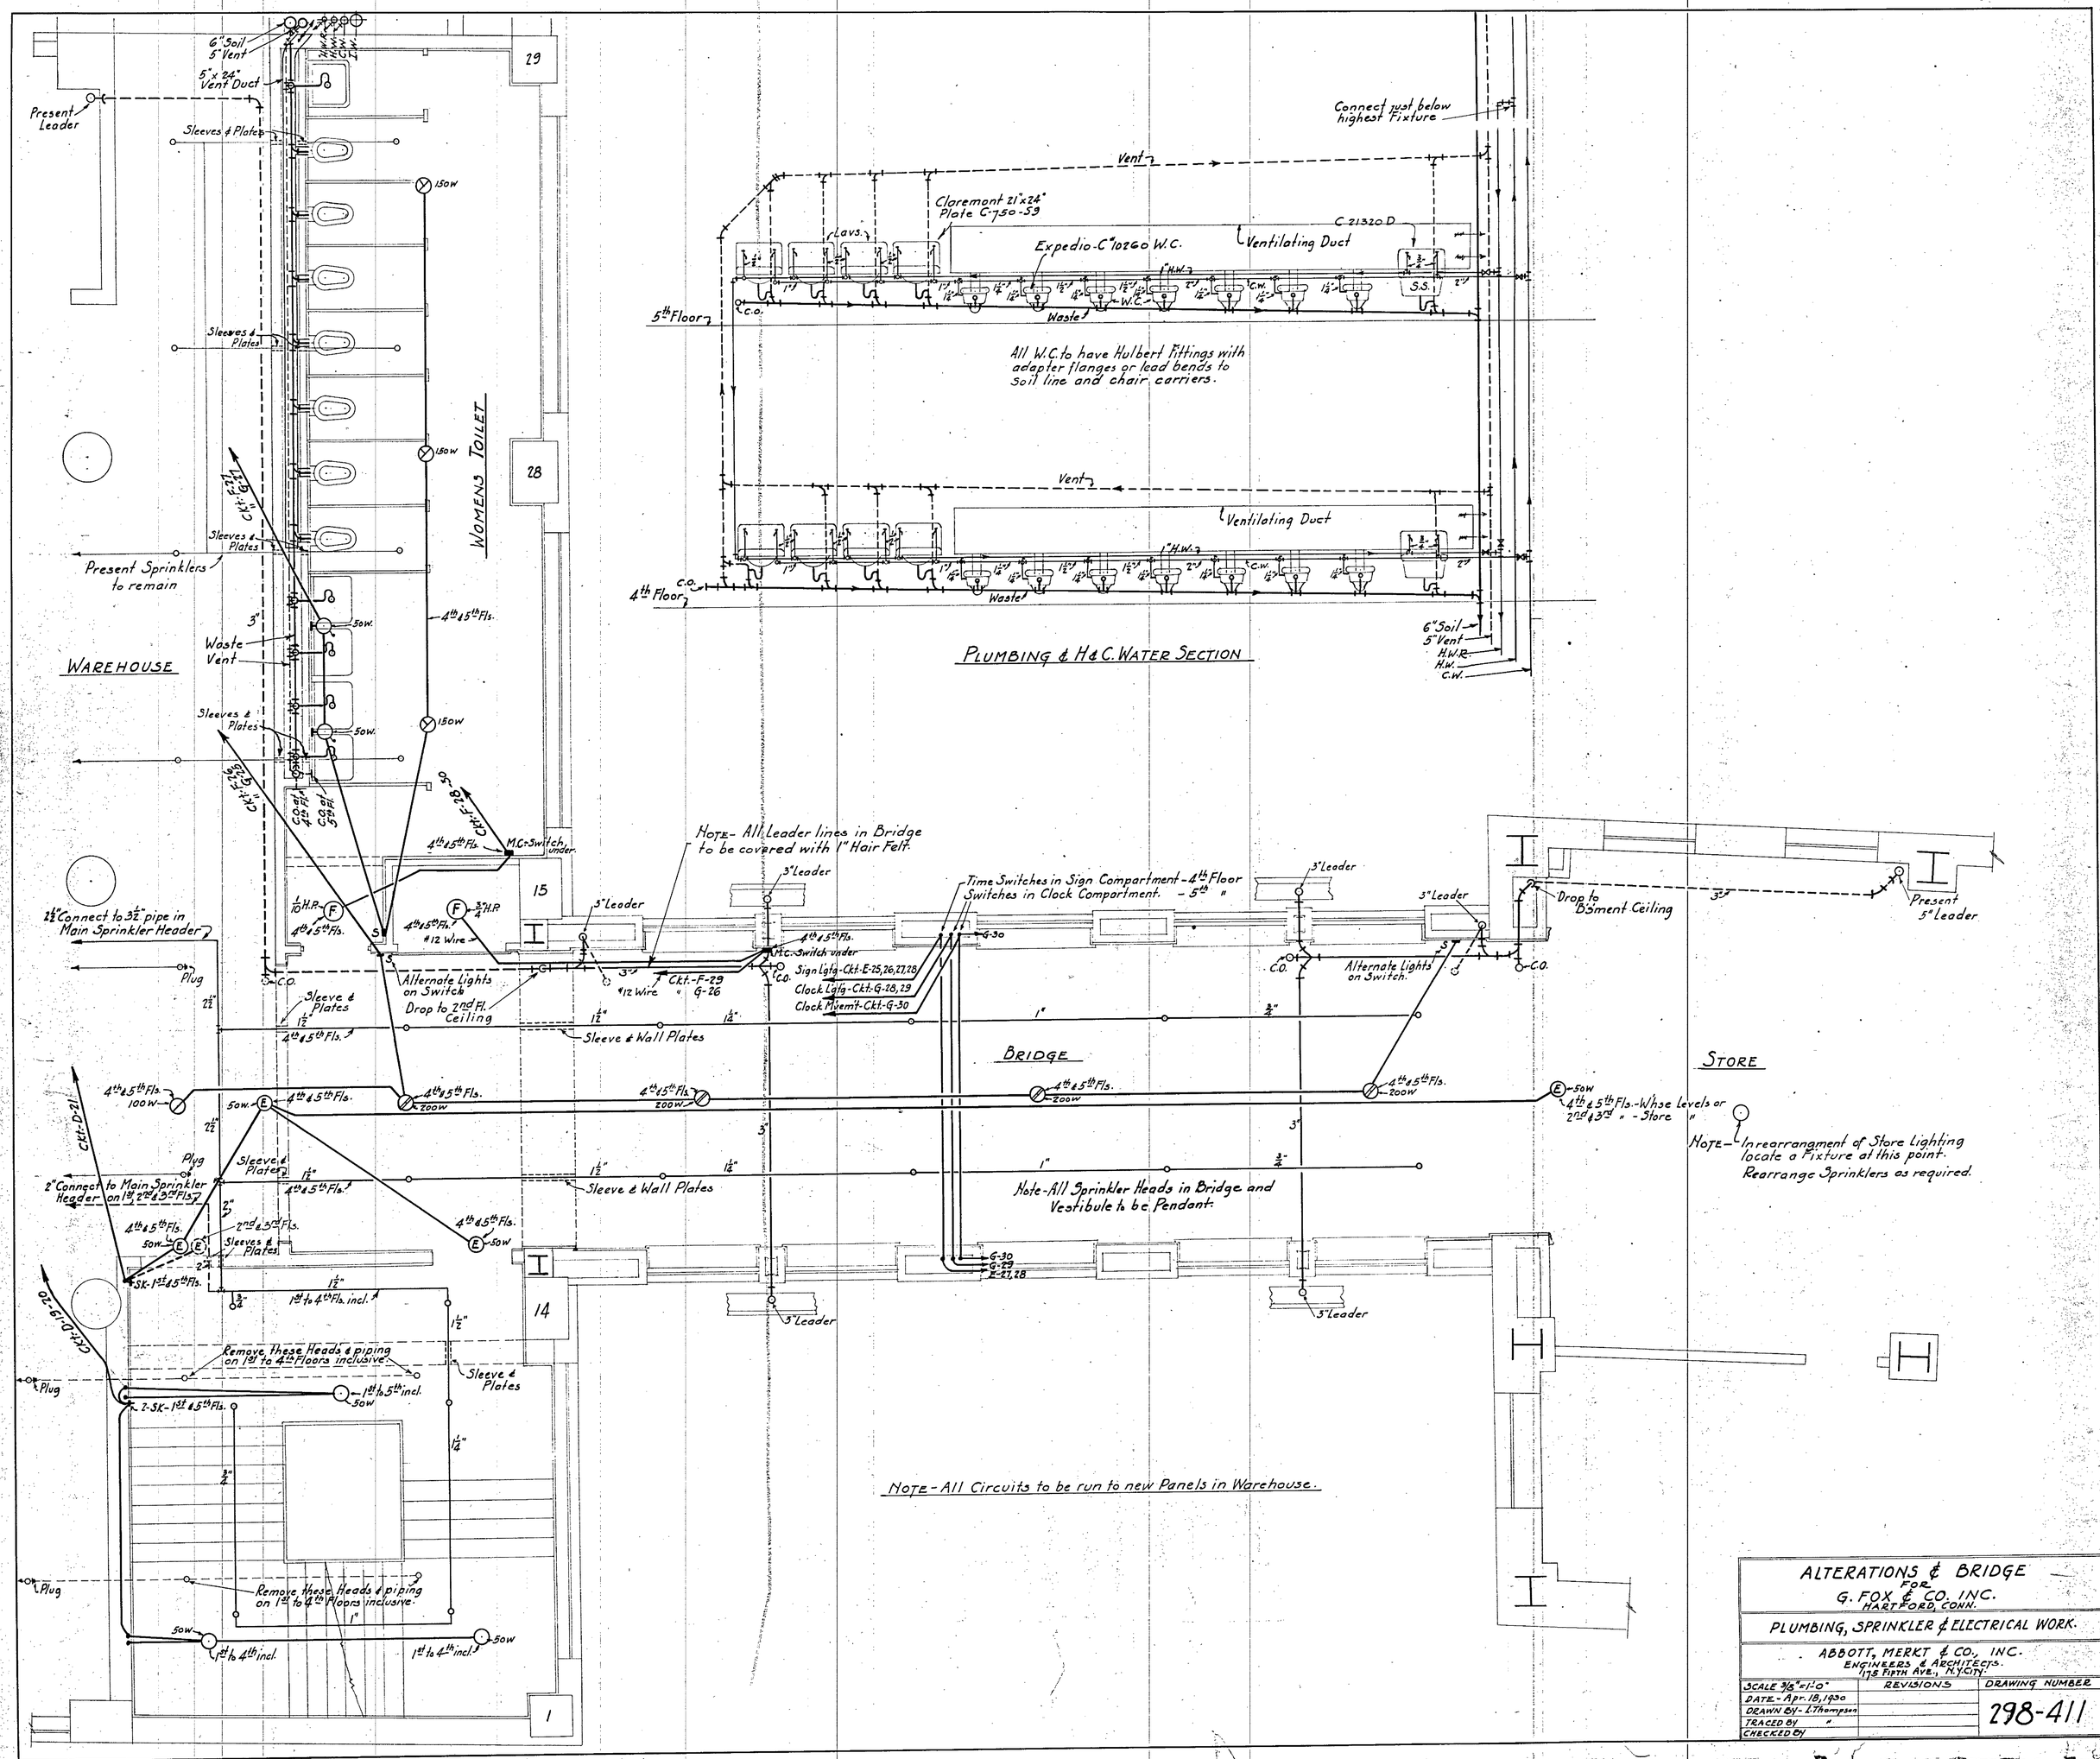
6" Soil
5" Vent
5" x 24" Vent Duct
Present Leader
Sleeves & Plates
150W
WOMENS TOILET
Present Sprinklers to remain
Waste
Vent
WAREHOUSE
50W.
4th & 5th Fls.
M.C.-Switch under
Connect just below highest Fixture
Vent
Claremont 21"x24" Plate C-750-59
Lavs.
Expedio-C"10260 W.C.
Ventilating Duct
C 21320 D
H.W.
C.W.
W.C.
S.S.
C.O.
Waste
5th Floor
All W.C. to have Hulbert Fittings with adapter flanges or lead bends to soil line and chair carriers.
4th Floor
PLUMBING & H&C. WATER SECTION
6" Soil
5" Vent
H.W.R.
H.W.
C.W.
Note- All Leader lines in Bridge to be covered with 1" Hair Felt.
3" Leader
Time Switches in Sign Compartment - 4th Floor
Switches in Clock Compartment. - 5th "
Drop to Bsment Ceiling
Present 5" Leader
2½" Connect to 3½" pipe in Main Sprinkler Header
Plug
Alternate Lights on Switch
Drop to 2nd Fl. Ceiling
Sleeve & Plates
Sleeve & Wall Plates
#12 Wire
Ckt.-F-29
G-26
Sign Ltg-Ckt.-E-25,26,27,28
Clock Ltg-Ckt.-G-28,29
Clock Mvem't-Ckt.-G-30
BRIDGE
STORE
4th & 5th Fls. - Whse Levels or 2nd & 3rd " - Store "
Note- In rearrangment of Store lighting locate a Fixture at this point. Rearrange Sprinklers as required.
Ckt.-D-21
2" Connect to Main Sprinkler Header on 1st, 2nd & 3rd Fls.
2nd & 3rd Fls.
SK-1st & 5th Fls.
1st to 4th Fls. incl.
Ckt.-D-19-20
Remove these Heads & piping on 1st to 4th Floors inclusive.
1st to 5th incl.
2-SK-1st & 5th Fls.
1st to 4th incl.
Note- All Sprinkler Heads in Bridge and Vestibule to be Pendant.
G-30
G-29
E-27,28
Note- All Circuits to be run to new Panels in Warehouse.
ALTERATIONS & BRIDGE
FOR
G. FOX & CO. INC.
HARTFORD, CONN.
PLUMBING, SPRINKLER & ELECTRICAL WORK.
ABBOTT, MERKT & CO., INC.
ENGINEERS & ARCHITECTS.
178 FIFTH AVE., N.Y. CITY.
SCALE 3/8"=1'-0"
DATE - Apr. 18, 1930
DRAWN BY - L. Thompson
TRACED BY "
CHECKED BY
REVISIONS
DRAWING NUMBER
298-411

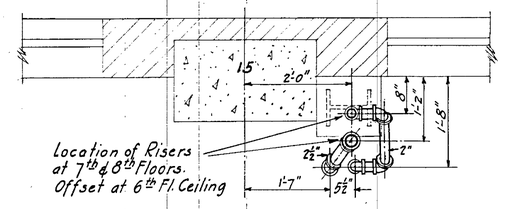


SIXTH FLOOR

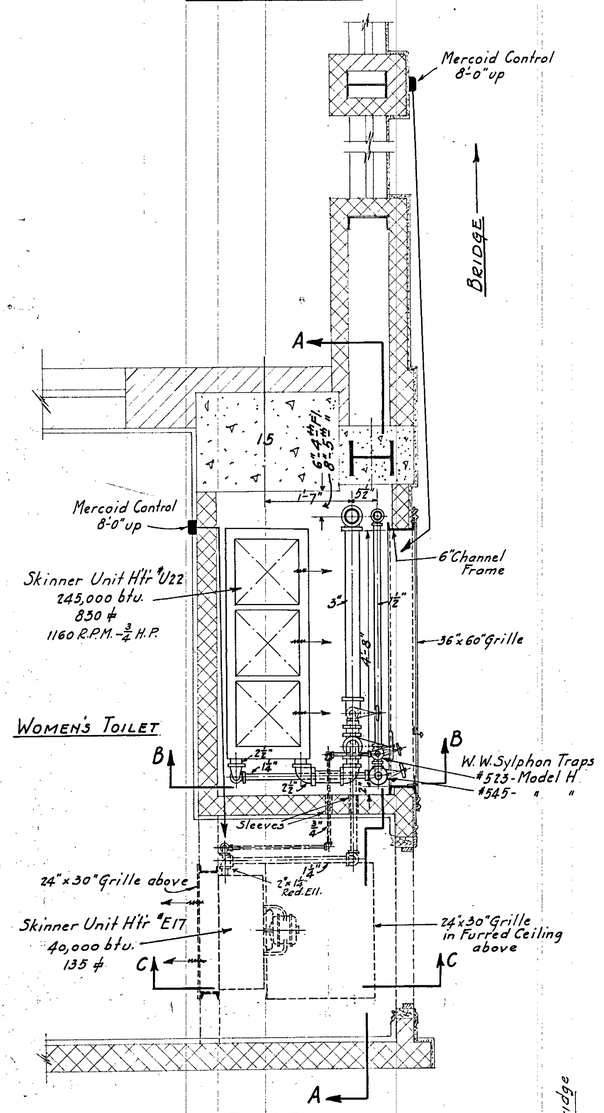


FOURTH & FIFTH FLOORS.

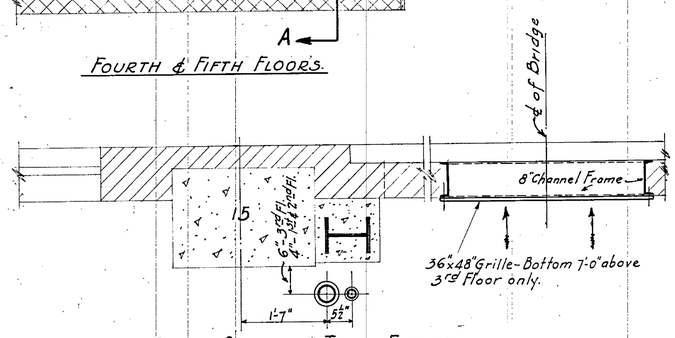


FIRST, SECOND & THIRD FLOORS.

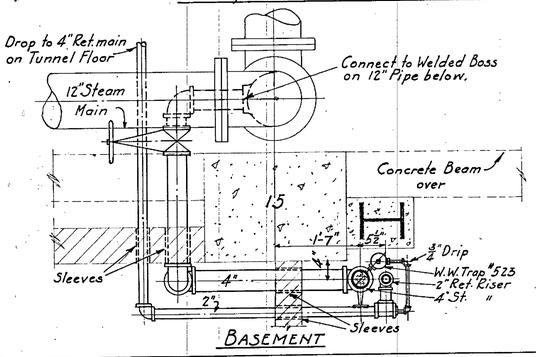


BASEMENT

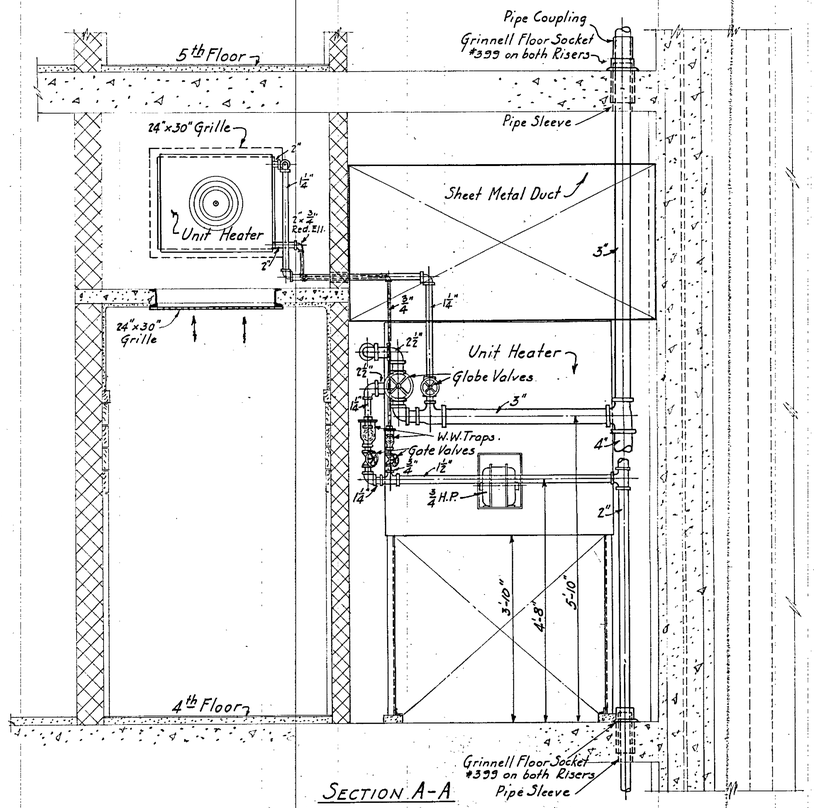


SECTION A-A

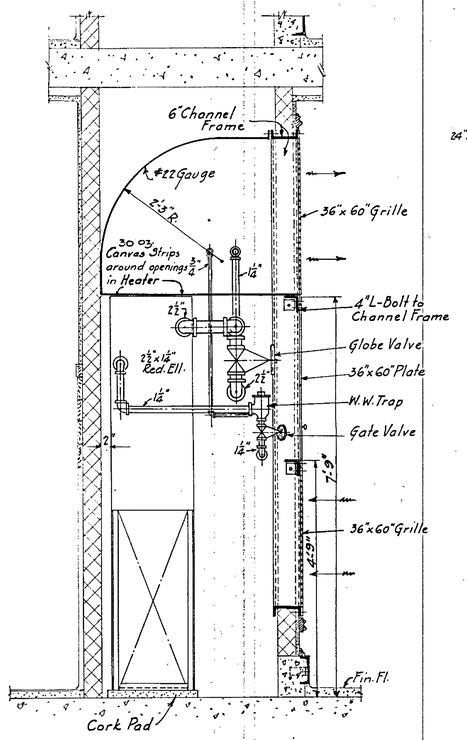


SECTION B-B

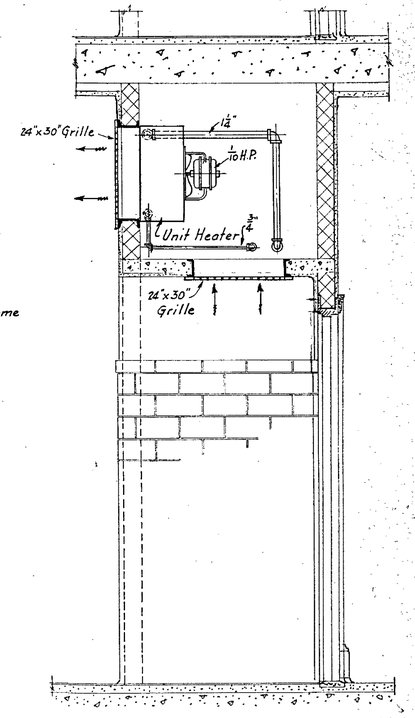


SECTION C-C

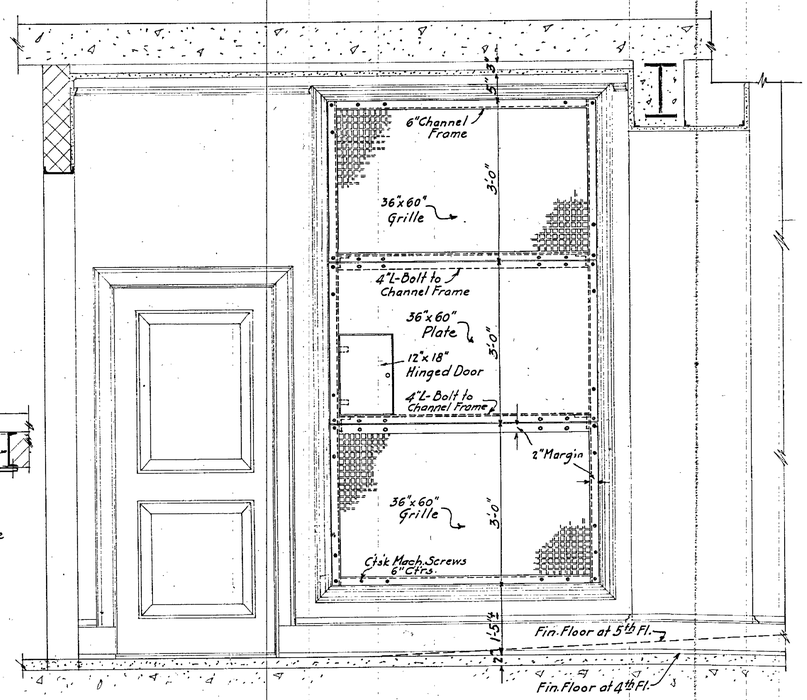


ELEVATION AT FOURTH AND FIFTH FLOORS

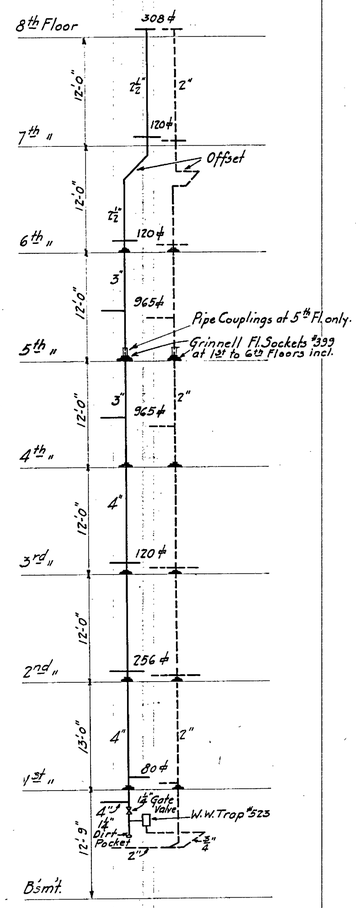


RISER DIAGRAM

Mezz. Floor of Store

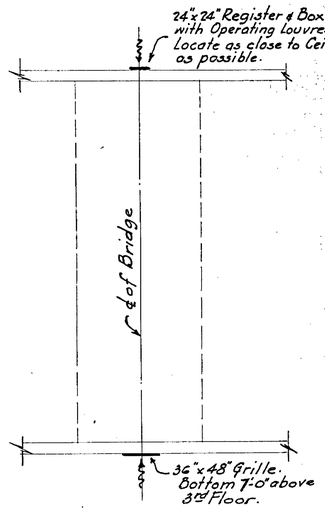


3rd Floor of Present Warehouse.

| | | |
|---|---|---|
| ALTERATIONS & BRIDGE FOR G. FOX & CO. INC. HARTFORD, CONN. | | |
| HEATING PLANS, SECTIONS AND RISER DIAGRAM. | | |
| ABBOTT, MERKT & CO., INC. ENGINEERS & ARCHITECTS 115 FIFTH AVE., N.Y. CITY. | | |
| SCALE - 3/4" = 1'-0" | REVISIONS | DRAWING NUMBER |
| DATE - Apr. 18, 1930 | | 298-507 |
| DRAWN BY - L. Thompson | | |
| TRACED BY - " | | |
| CHECKED BY - G.V.S. | | |

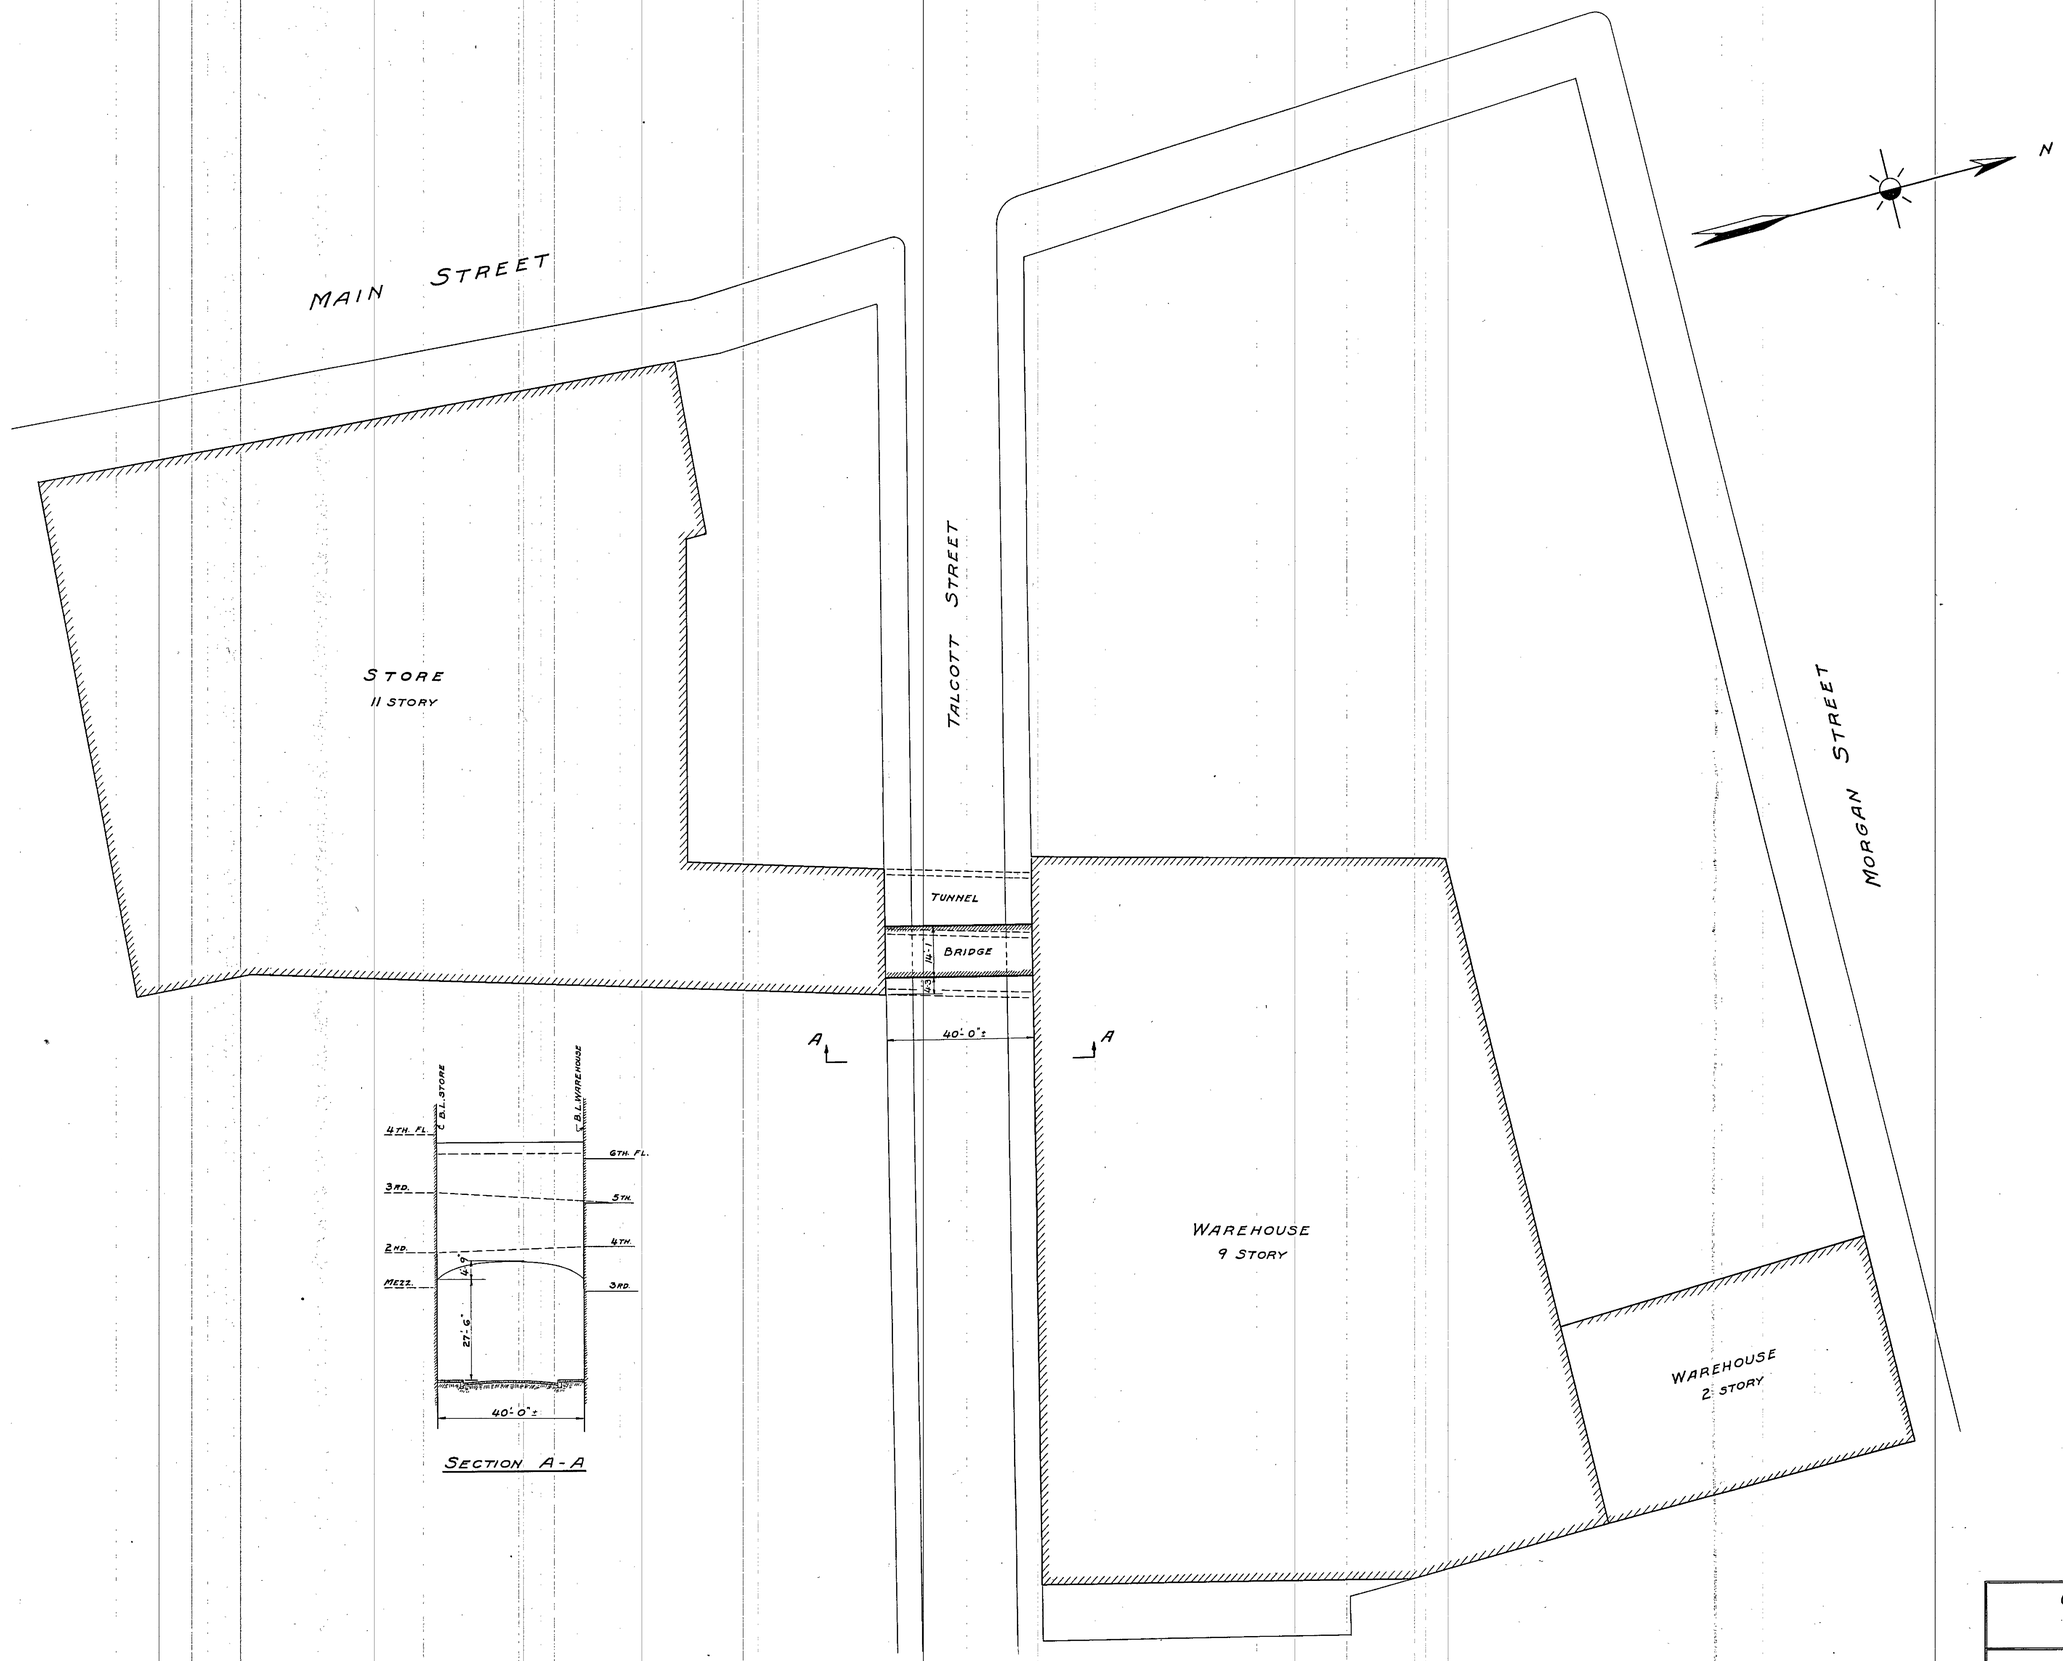


SECTION A-A

CONNECTING BRIDGE
FOR
G. FOX & CO. INC.
HARTFORD - CONN.

PLOT PLAN

ABBOTT MERKT & CO. INC.
ENGINEERS & ARCHITECTS
115 - FIFTH AVE. N.Y. CITY

| | | |
|---|---|---|
| SCALE:- 1" = 20'-0" | REVISIONS | DRAWING NUMBER |
| DATE:- APR. 18 - 1930 | | 298-101 |
| DRAWN BY:- E.M.V. | | |
| TRACED BY:- E.M.V. | | |
| CHECKED BY:- J.V.S. | | |